

Proposed Residential
Building @ Gerugambakkam,
Chennai for Mr.Senthil Kumar

FIRST FLOOR PLAN

| | | | SIZE | Sill lvl | Lintel lvl |
|----|-----|-------------------------|-------------|-------------|---------------|
| 01 | MD | Main Door | 3'6" x 7'0" | --- | 7'0" |
| 02 | MD1 | Main Door | 3'6" x 7'6" | --- | 7'6" |
| 03 | D | Door | 3'3" x 7'0" | --- | 7'0" |
| 04 | Da | Door | 3'6" x 7'0" | --- | 7'0" |
| 05 | D1 | Door | 3'0" x 7'0" | --- | 7'0" |
| 06 | D2 | Door(Toilet) | 2'6" x 7'0" | --- | 7'0" |
| 07 | FD | French Door | 6'0" x 6'6" | 6" | 7'0" |
| 08 | W | Window | 6'0" x 4'0" | 3'0" | 7'0" |
| 09 | W1 | Window | 4'0" x 4'0" | 3'0" | 7'0" |
| 10 | W1a | Window | 4'0" x 4'0" | 3'6" | 7'6" |
| 11 | W2 | Window | 3'0" x 4'0" | 3'0" | 7'0" |
| 10 | KW | Kitchen Window | 6'0" x 3'0" | 4'0" | 7'0" |
| 11 | FW | French Window | 6'0" x 5'0" | 2'0" | 7'0" |
| 12 | FW1 | French Window | 4'0" x 6'0" | 1'6" | 7'6" |
| 13 | FW2 | French Window | 2'0" x 6'0" | 1'0" | 7'0" |
| 14 | V | Ventilator | 2'0" x 2'6" | 4'6" | 7'0" |
| 15 | TD | Terrace Door | 3'0" x 6'6" | 0'6" | 7'0" |
| 16 | O | Opening upto lintel lvl | | | |


| | |
|--------|----------|
| REV.NO | DATE |
| R1 | 04.02.24 |

| |
|--|
| 01.LVL DIFFERENCE AS MENTIONED/ AS PER DETAIL |
| 02.ALL TOILET HAVING EXHAUST FAN WITHIN VENTILATOR |
| 03.ALL KITCHEN HAVING EXHAUST FAN WITHIN WINDOW |

☐ İSÖÖÖÖAY ÖSSÄ Ä@ ĩĖNÄ@ ĩĖĖÄ@ ĩ

€ Í Ä@ Æß áÁÄ@ Æÿ ÖŠŸ ÜÜ

06.ALL BEAM SIZES REFER WITH STRUCTURAL DRAWING
07.ALL SIT OUT HAVING WITH MS RAILING AS PER DETAIL
08.ALL DIMENSIONS TO BE CHECKED AT SITE.
09.NO DIMENSION TO BE SCALED OFF FROM DRAWINGS.
10.ONLY WRITTEN DIMENSIONS TO BE FOLLOWED.
11.IN THE EVENT OF ANY DISCREPANCIES OR DIFFERENCE
BETWEEN ANY ARCHITECTURAL DRAWINGS AND STRUCTURAL
DRAWINGS OR OTHER ENGINEERING DRAWINGS OR SITE
CONDITIONS OR OTHERWISE IMMEDIATE REFERENCE IS
TO BE MADE TO THE ARCHITECT FOR CLARIFICATION PRIOR
TO THE EXECUTION OF WORK AT SITE.FOR STRUCTURAL
DETAILS REFER STRUCTURAL DRAWING.

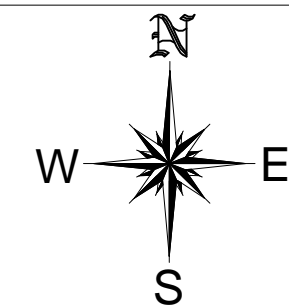


| | |
|--------------------|------------------|
| DWG NO : WD / 02 | DATE :18.01.2024 |
| DRAWN : <i>SSS</i> | SCALE : N.T.S |

- Architectural Working Drawing Should Read Along With Structural Drawing and any Discrepancy should be brought to the notice of Architect Immediately .
- All Dimensions are in feet & inches.

This Property is a Copyright of The Architect Which Should Not be Reproduced or Copied Without any Prior Permission from The Architect.

SHEET NO :WD / 02

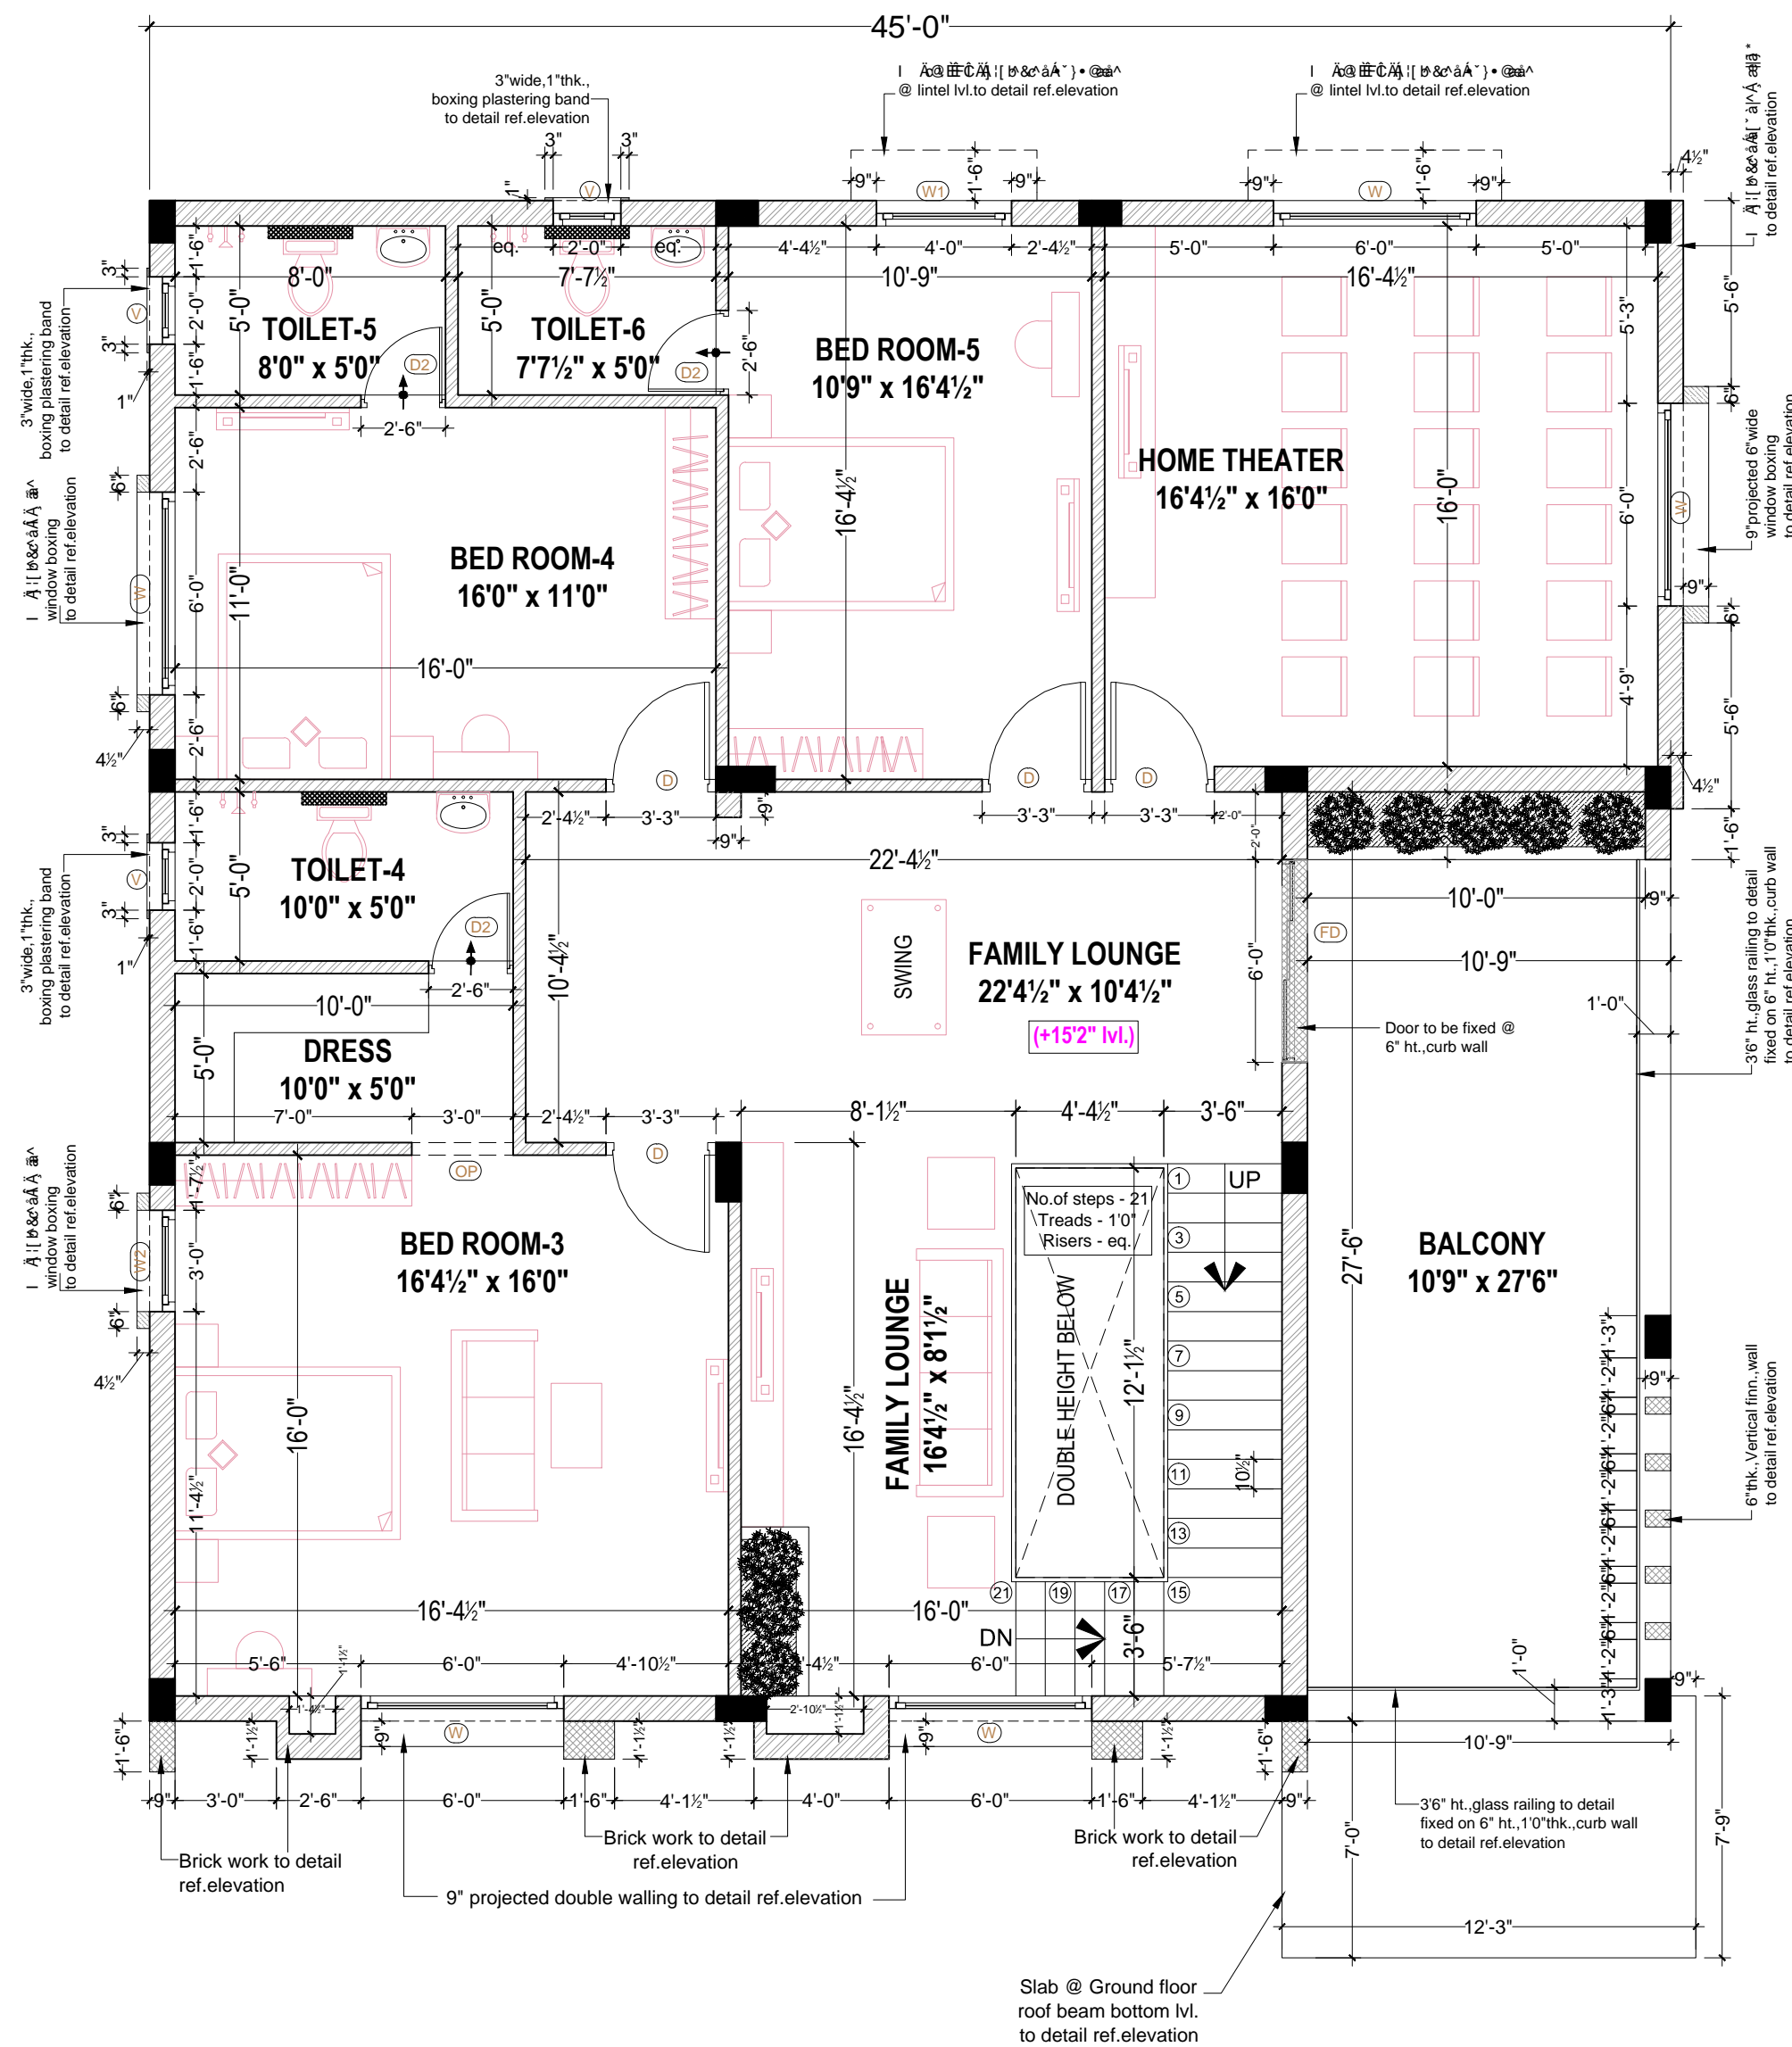

FIRST FLOOR PLAN