

Proposed Residential
Building @ Gerugambakkam,
Chennai for Mr.Senthil Kumar

TERRACE FLOOR PLAN

			SIZE	Sill lvl	Lintel lvl
01	MD	Main Door	3'6" x 7'0"	---	7'0"
02	MD1	Main Door	3'6" x 7'6"	---	7'6"
03	D	Door	3'3" x 7'0"	---	7'0"
04	Da	Door	3'6" x 7'0"	---	7'0"
05	D1	Door	3'0" x 7'0"	---	7'0"
06	D2	Door(Toilet)	2'6" x 7'0"	---	7'0"
07	FD	French Door	6'0" x 6'6"	6"	7'0"
08	W	Window	6'0" x 4'0"	3'0"	7'0"
09	W1	Window	4'0" x 4'0"	3'0"	7'0"
10	W1a	Window	4'0" x 4'0"	3'6"	7'6"
11	W2	Window	3'0" x 4'0"	3'0"	7'0"
10	KW	Kitchen Window	6'0" x 3'0"	4'0"	7'0"
11	FW	French Window	6'0" x 5'0"	2'0"	7'0"
12	FW1	French Window	4'0" x 6'0"	1'6"	7'6"
13	FW2	French Window	2'0" x 6'0"	1'0"	7'0"
14	V	Ventilator	2'0" x 2'6"	4'6"	7'0"
15	TD	Terrace Door	3'0" x 6'6"	0'6"	7'0"
16	O	Opening upto lintel lvl			


REV.NO	DATE
R1	04.02.24

01.LVL DIFFERENCE AS MENTIONED/ AS PER DETAIL
02.ALL TOILET HAVING EXHAUST FAN WITHIN VENTILATOR
03.ALL KITCHEN HAVING EXHAUST FAN WITHIN WINDOW

☐ ISO Ö Ö Ä Å Ö S S Ä Ä @ ~~Ä~~ Ä @ ~~Ä~~ Ä @ ~~Ä~~

€ È Ä@Ëÿ áÁÄ@Ëÿ ÖŠÝ ÜÜ

06. ALL BEAM SIZES REFER WITH STRUCTURAL DRAWING
07. ALL SIT OUT HAVING WITH MS RAILING AS PER DETAIL
08. ALL DIMENSIONS TO BE CHECKED AT SITE.
09. NO DIMENSION TO BE SCALED OFF FROM DRAWINGS.
10. ONLY WRITTEN DIMENSIONS TO BE FOLLOWED.
11. IN THE EVENT OF ANY DISCREPANCIES OR DIFFERENCE
BETWEEN ANY ARCHITECTURAL DRAWINGS AND STRUCTURAL
DRAWINGS OR OTHER ENGINEERING DRAWINGS OR SITE
CONDITIONS OR OTHERWISE IMMEDIATE REFERENCE IS
TO BE MADE TO THE ARCHITECT FOR CLARIFICATION PRIOR
TO THE EXECUTION OF WORK AT SITE. FOR STRUCTURAL
DETAILS REFER STRUCTURAL DRAWING.

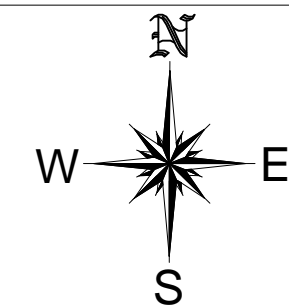


DWG NO : WD / 04	DATE : 18.01.2024
DRAWN : <i>SSS</i>	SCALE : N.T.S

- Architectural Working Drawing Should Read Along With Structural Drawing and any Discrepancy should be brought to the notice of Architect Immediately .
- All Dimensions are in feet & inches.

This Property is a Copyright of The Architect Which Should Not be Reproduced or Copied Without any Prior Permission from The Architect.

SHEET NO :WD / 04

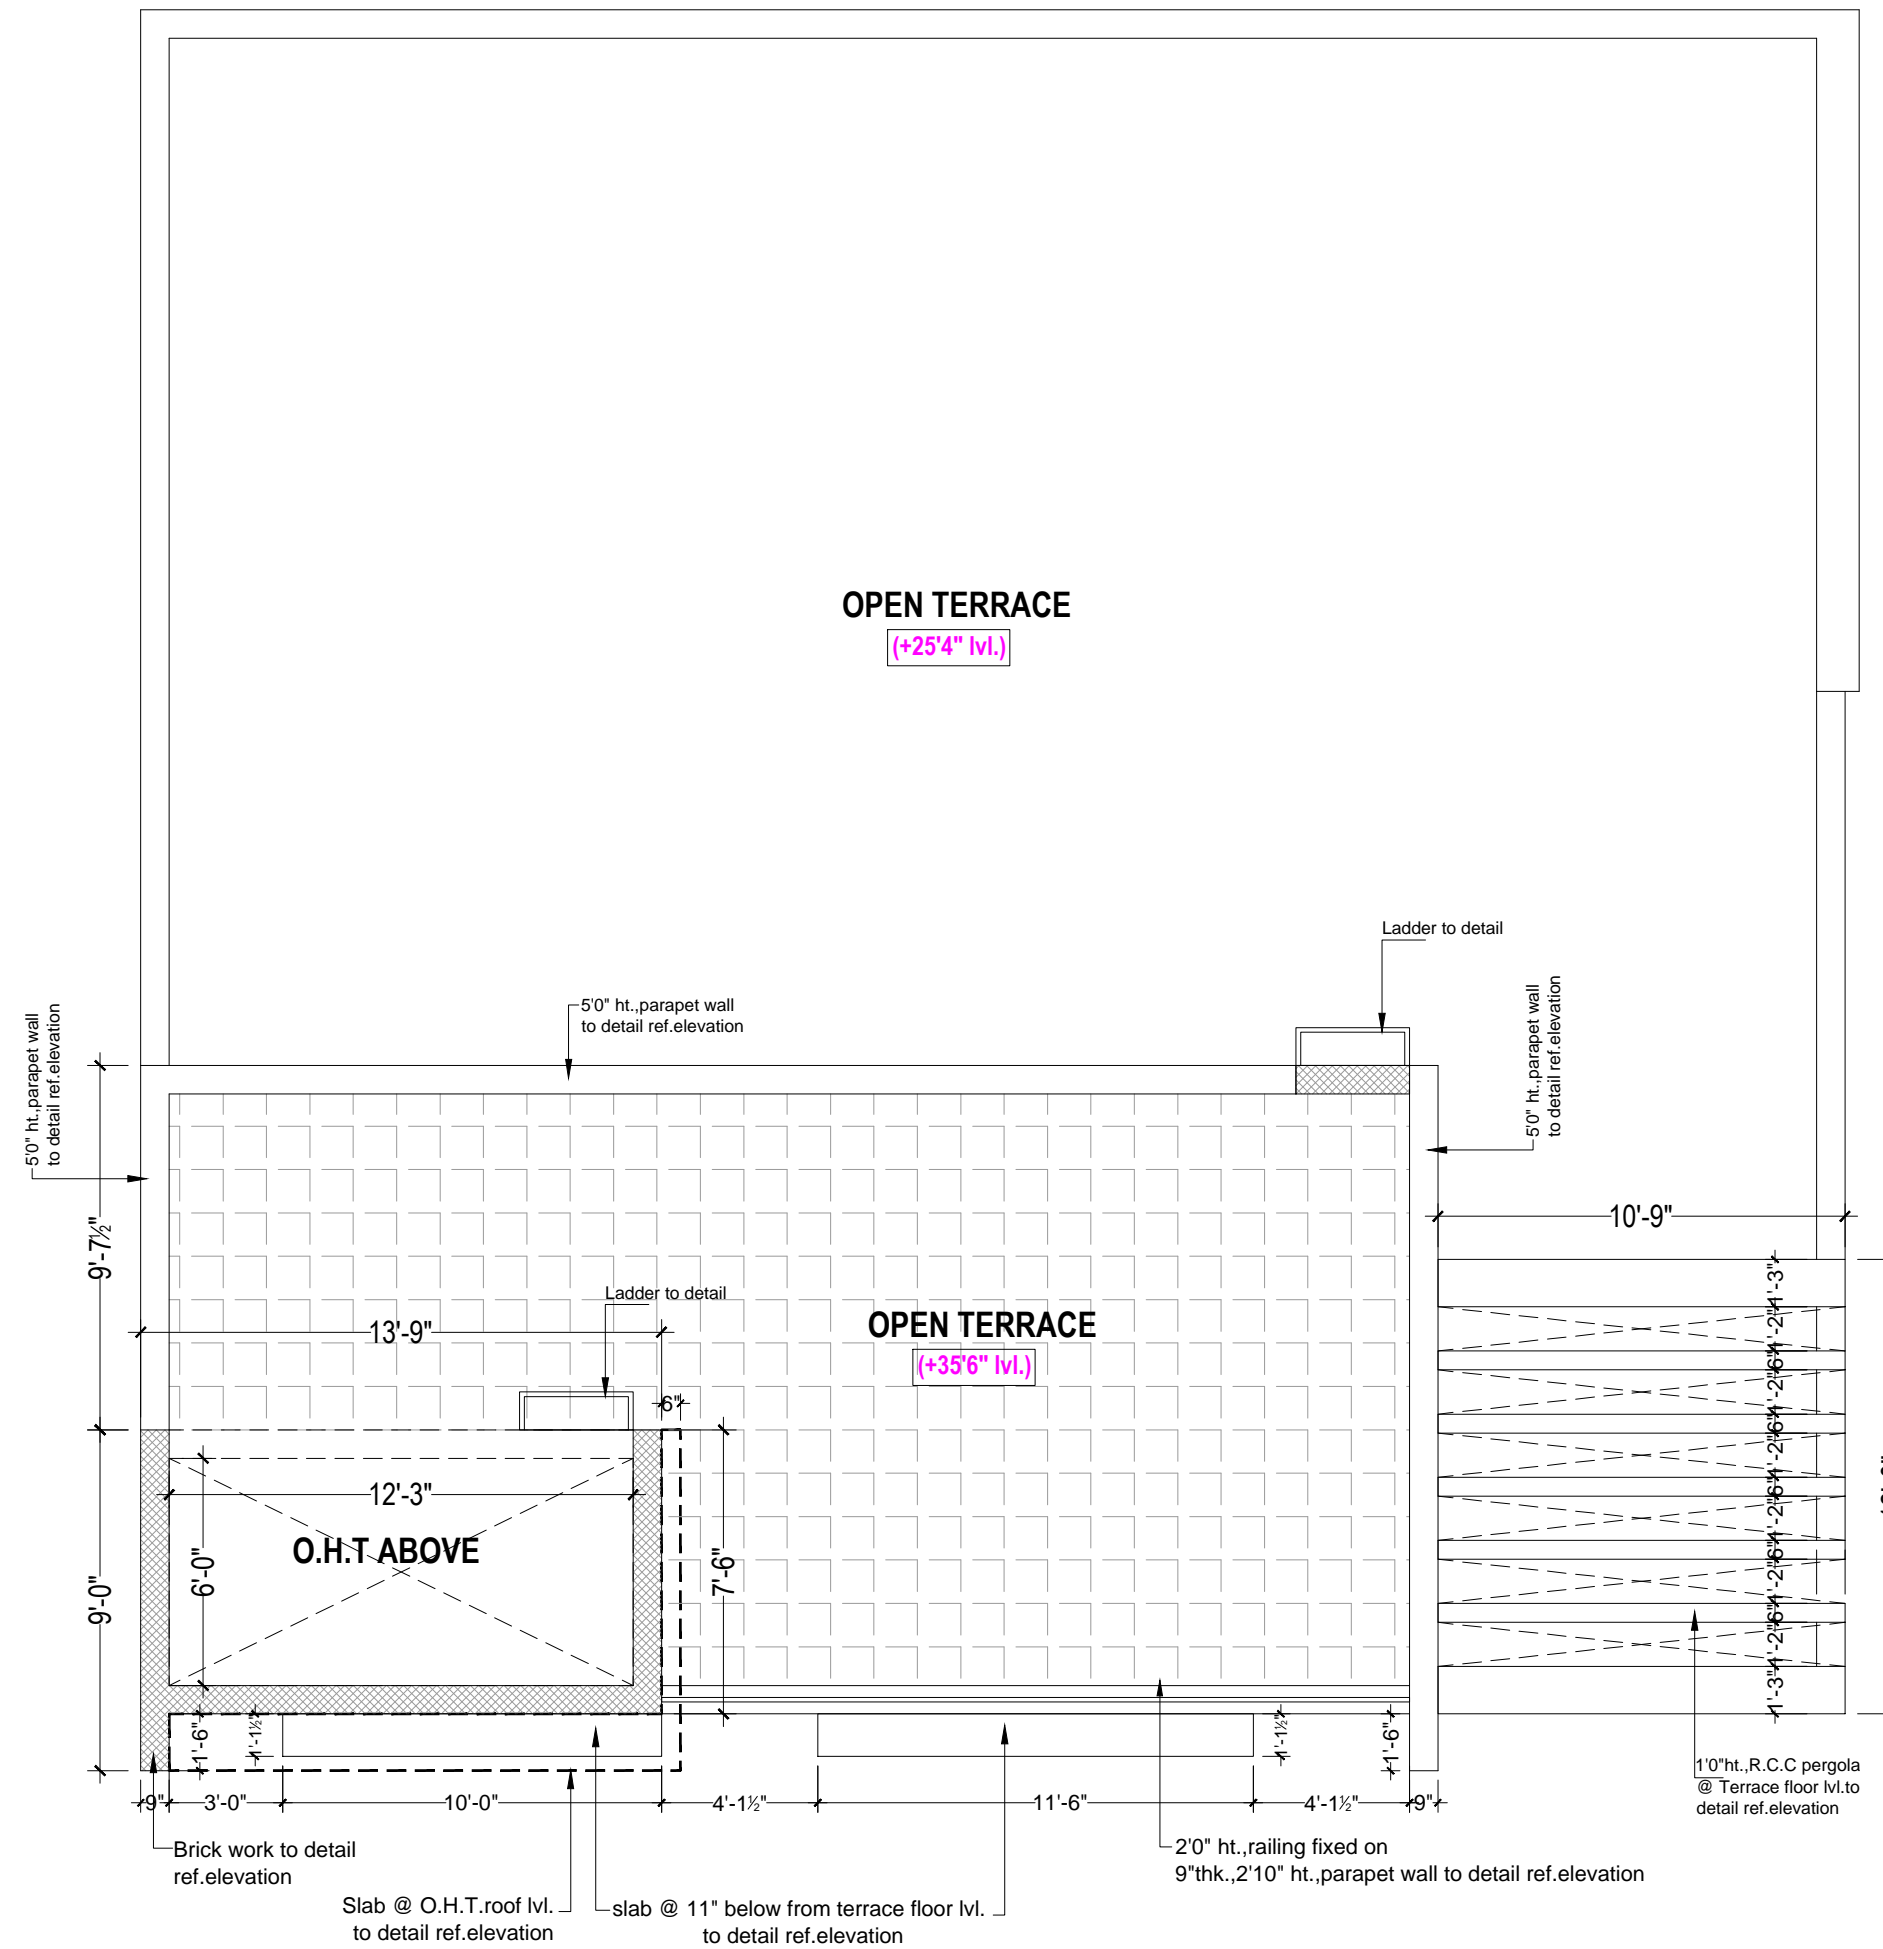

TERRACE FLOOR PLAN